200401160070
Skagit County Auditor
1/16/2004 Page 1 of 1 11:15AM

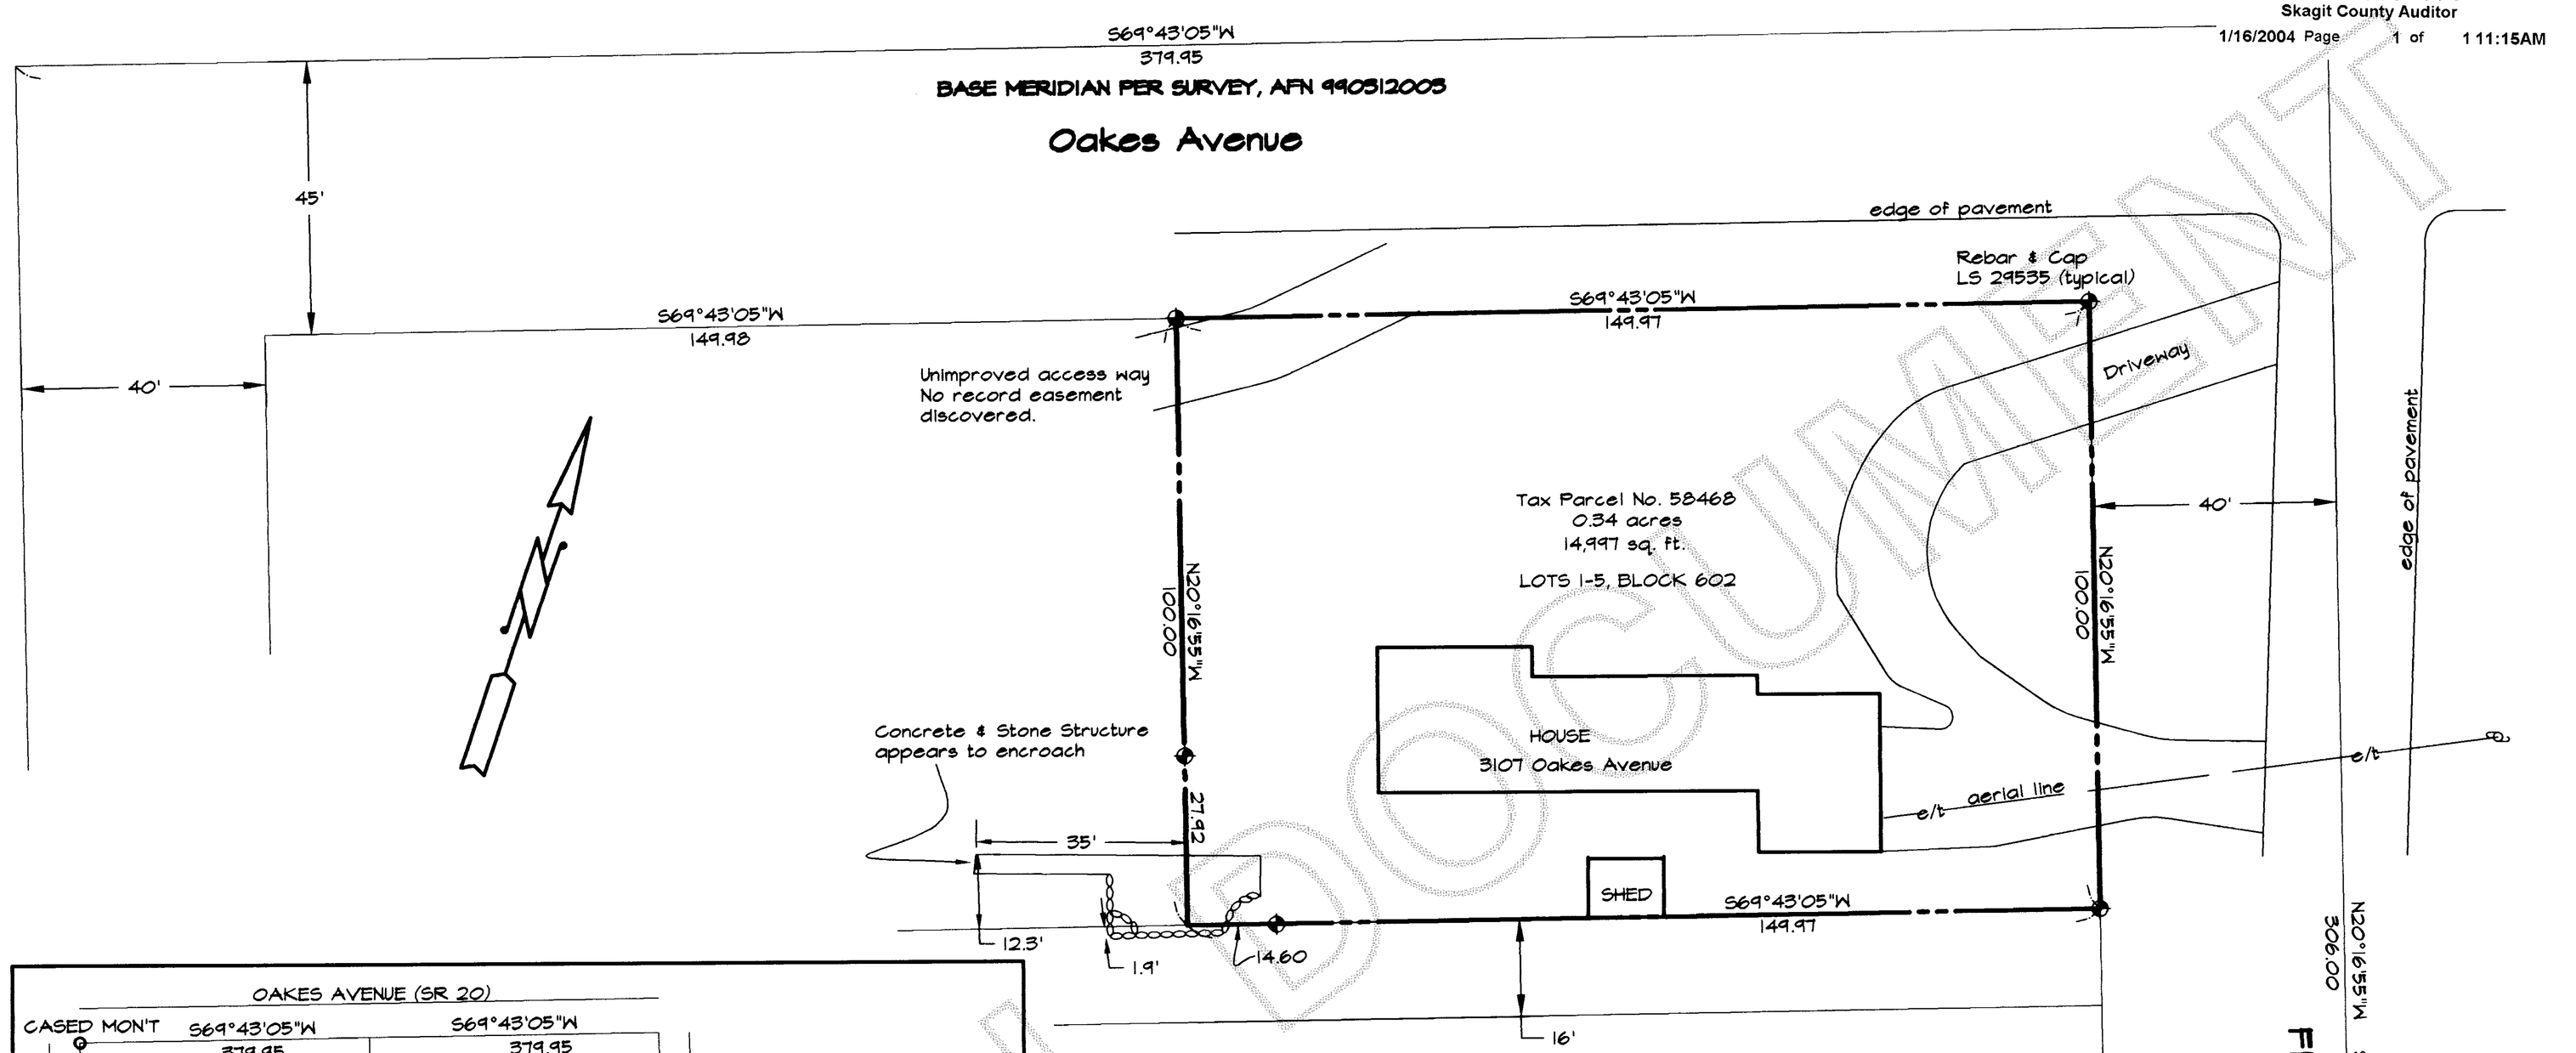

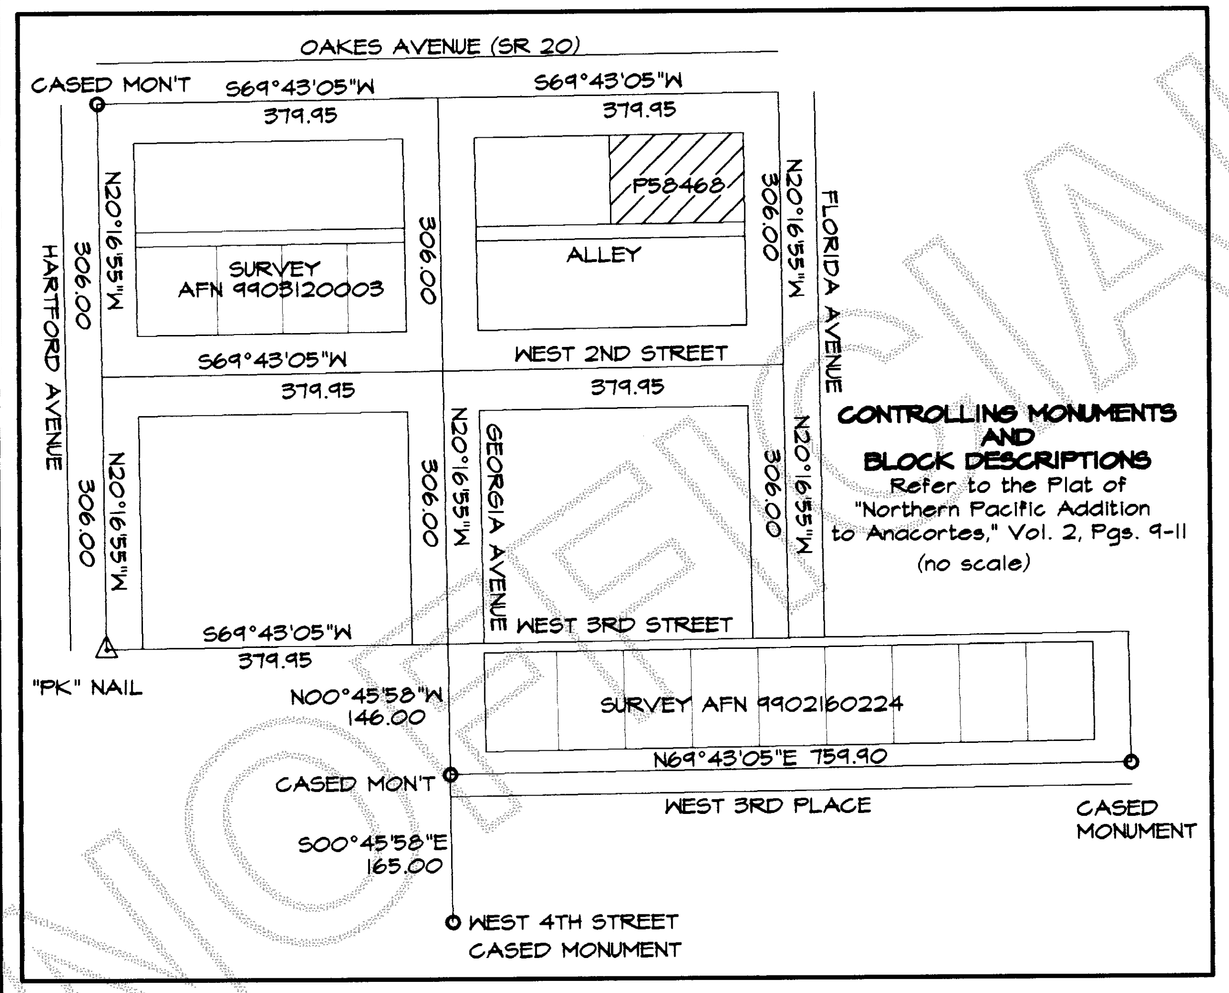

CONTROLLING MONUMENTS AND BLOCK DESCRIPTIONS
Refer to the Plat of "Northern Pacific Addition to Anacortes," Vol. 2, Pgs. 9-11
(no scale)

Land Description

Skagit County Auditor's File Number 200206280228
Lots 1 through 5, Block 602, "Northern Pacific Addition to Anacortes," according to the plat thereof, recorded in Volume 2 of Plats, pages 9 through 11, records of Skagit County, Washington.

Survey Notes

This survey has been prepared from a closed random traverse using a "Topcon, APL 1A" total station.
The purpose of this survey has been to locate, describe and set monuments to mark the existing boundaries of the property of Melendez.
This property is served by municipal water and sewer and local utility venders. No easements are noted in the above deed.

Surveyor's Certificate

This map correctly represents a survey made by me or under my direction in conformance with the requirements of the survey recording act at the request of Nathaniel and Edwin Melendez, of Skagit County, in January, 2004.

certificate no.
LS 29535

Robert F. Parrish

ROBERT F PARRISH
STATE OF WASHINGTON
29535
REGISTERED
PROFESSIONAL LAND SURVEYOR
EXPIRES 12/01/04

Graphic Scale

20 0 10 20 40

1 inch = 20 feet

Auditor's Certificate

Filed for record this 16 day of Jan, 2004 at 11:15Am
at the request of Parrish Land Surveying.

200401160070 N Brummett by Judy Zurala
Auditor's File Number Skagit County Auditor

Record of Survey

Parrish Land Surveying PO BOX 2974, FRIDAY HARBOR, WASHINGTON 98250 (360) 588-1467 – parrish@rockisland.com	prepared at the request of Nathaniel A. & Edwin A. Melendez Lots 1-5, Block 602, "Pacific Northern Addition" A Portion of Sect. 23, Twnshp 35N., Rge 1E., W.M. Fidalgo Island, Anacortes, Skagit County, Washington	JOB NO.: 512-119 CADD BY: rp CHK BY: BK REF: 10, p.25 SCALE: 1" = 20' DATE: 1-14-04

UNOFFICIAL DOCUMENT